WORK OF P & L OF 300MM DIA RCC NP3 CLASS SEWER LINE AT ADINARAYANA TEMPLE ROAD, NEAR THIRUMALA LODGE &
RROUNDING AREAS COMING UNDER CLB S/Stn OF AEE NEAR THIRUMALA LODGE & SURROUNDING AREAS COMING UNDER
CLB S/Stn OF AEE SW-1 SUB DVN.

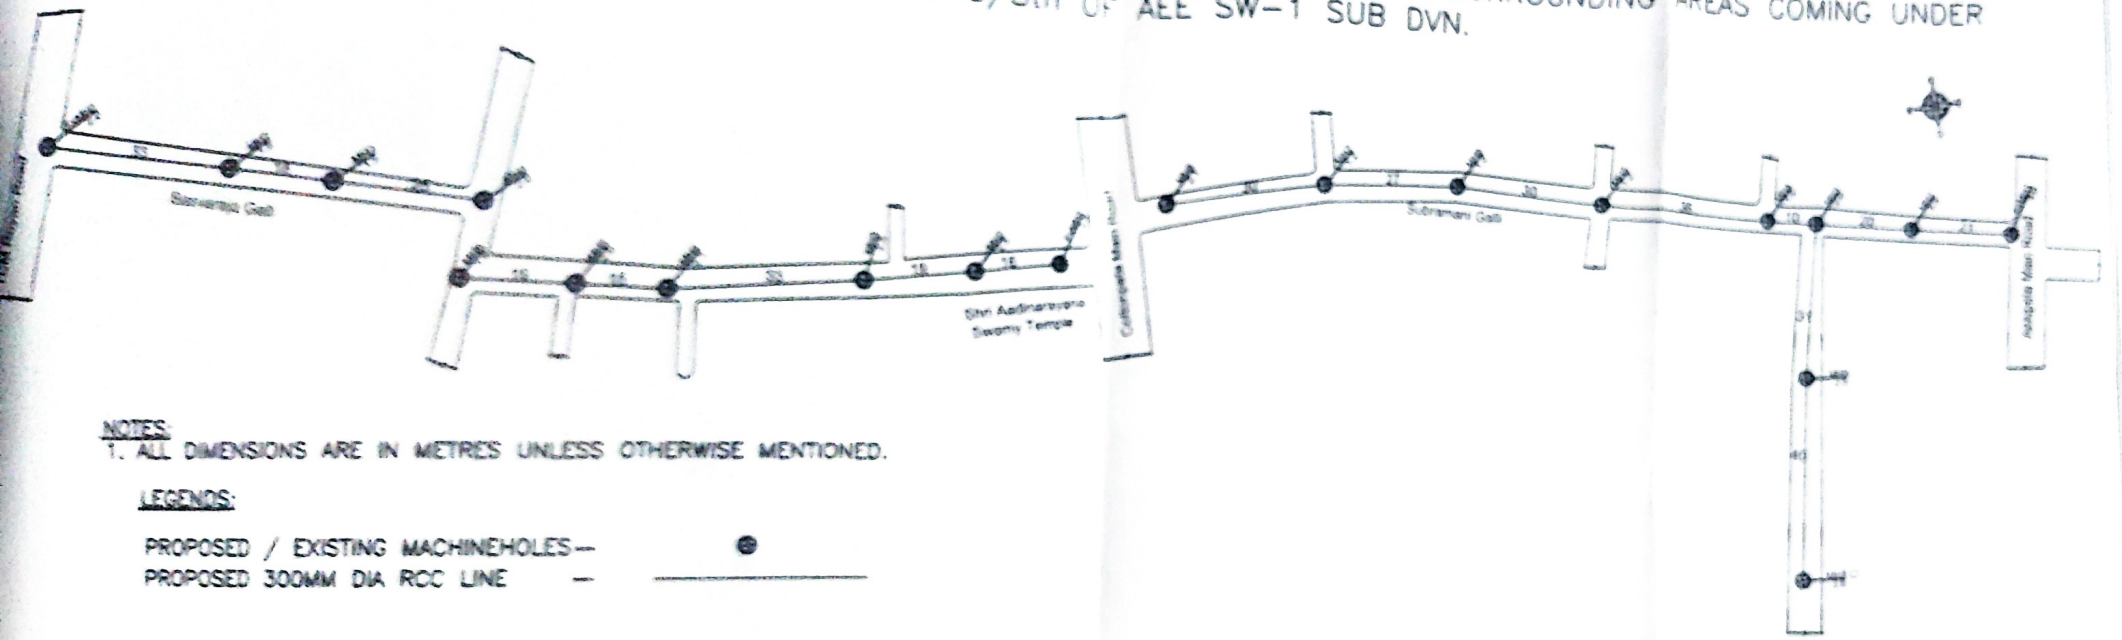

NOTES:
1. ALL DIMENSIONS ARE IN METRES UNLESS OTHERWISE MENTIONED.

LEGENDS:

PROPOSED / EXISTING MACHINEHOLES — ●
PROPOSED 300MM DIA RCC LINE — ———

JE CLB S/STN

AEE SW-1

Scanned with ACE Scanner

Google Maps
For the work of P & T of 800mm dia RCC NP3 Class pipe
coming under Chakkalapadi S/Stn of AEE SW-1 Sub-Dn
at A-6 Narayana Temple road near Thirumal
Google
Map data ©2024 20 m

Scanned with ACE Scanner